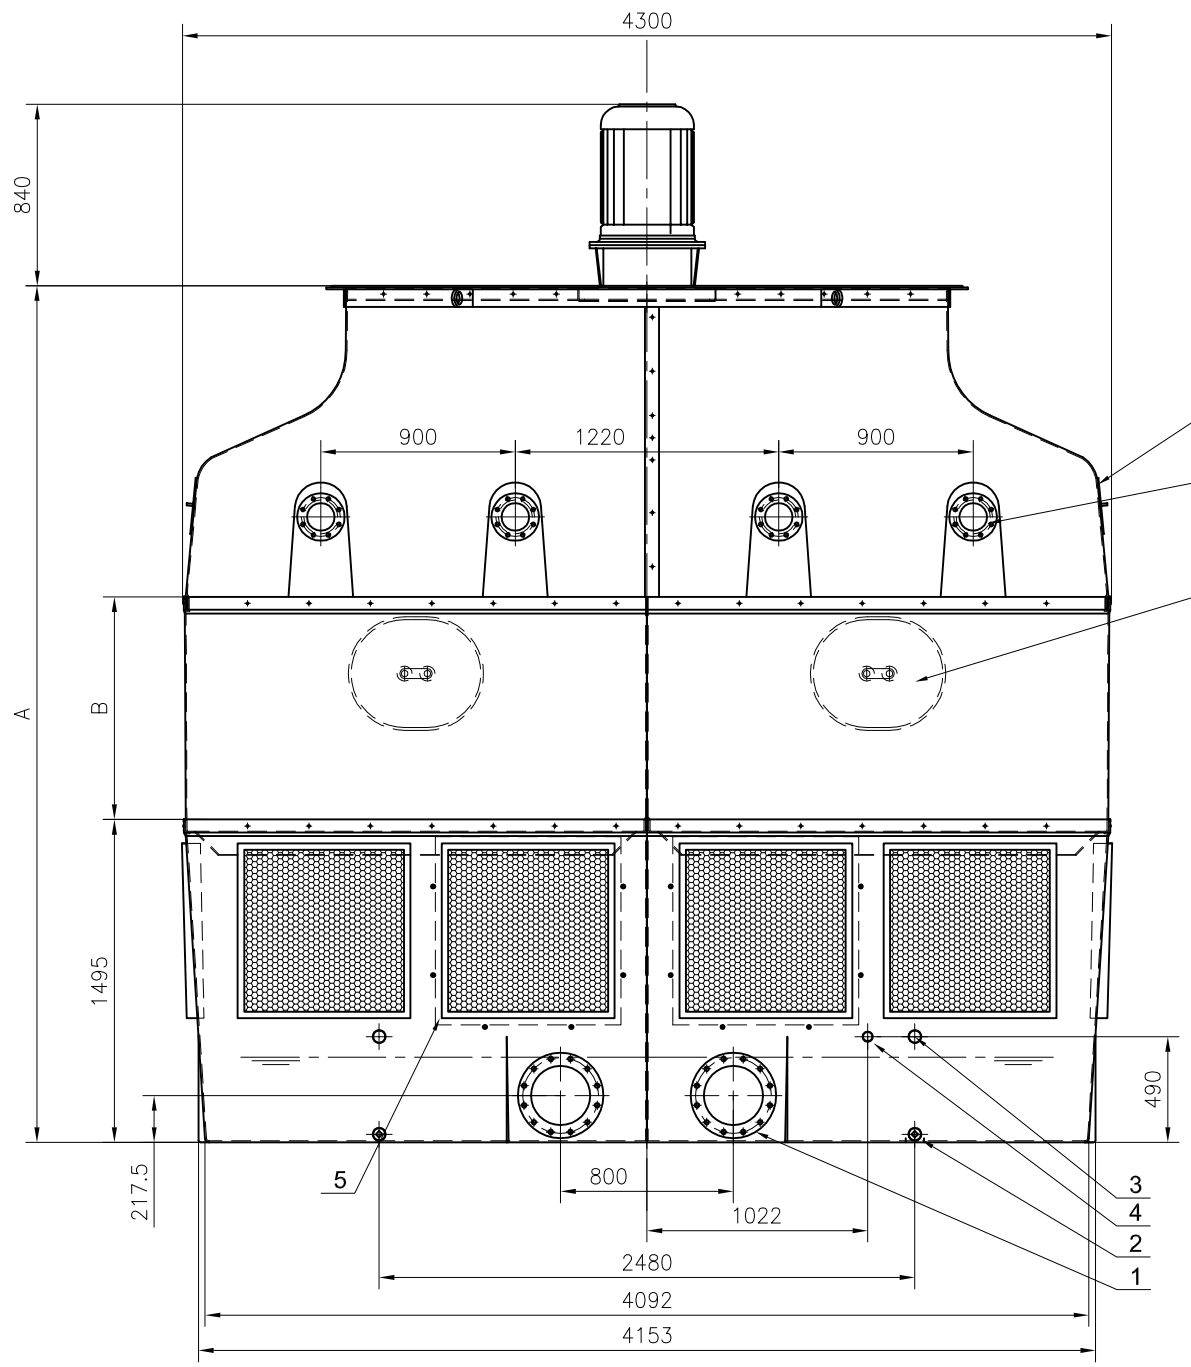


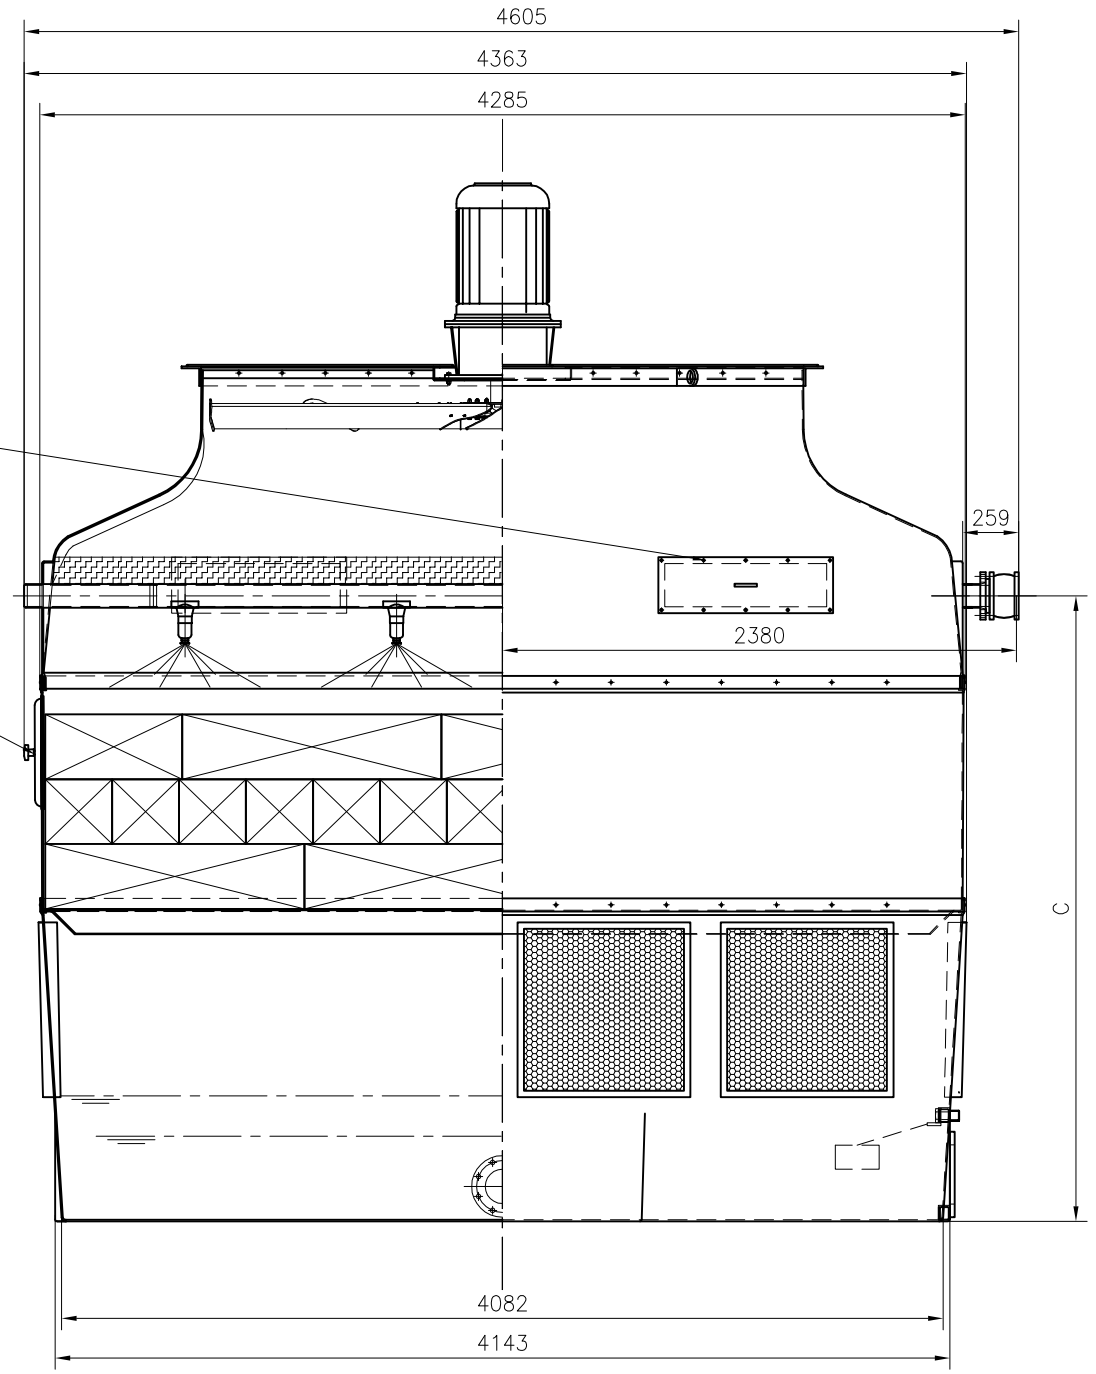


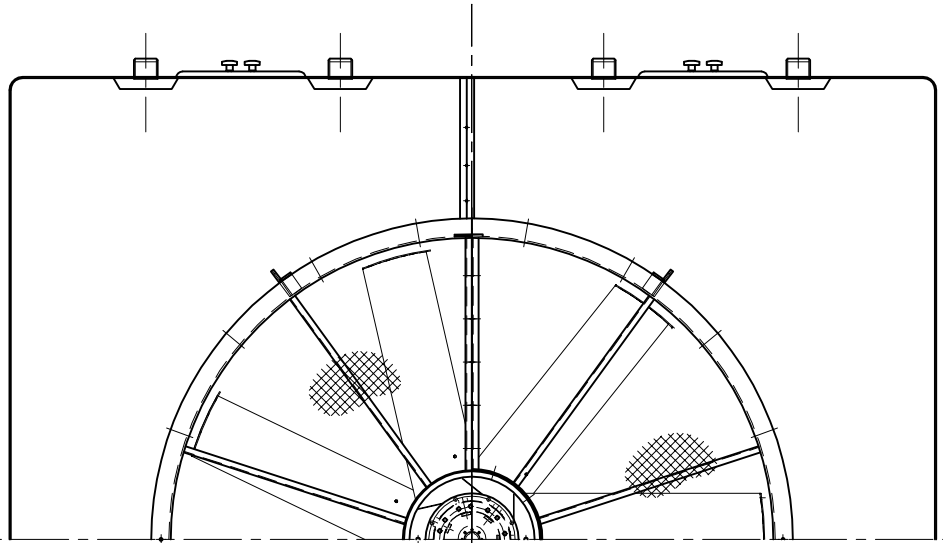

***EWK does not assure any unmentioned measure from the drawing

Comments:

| | | | |
|---|---|---|---|
| 8 | 4x Drift eliminator Access Doors | Left / Right |
| 7 | 4x Water Inlet Flanges DN100 PN10 Dilatoflex | Front Side |
| 6 | 2x Stainless Steel Manhole | Back Side |
| 5 | 4x Removable Window | Front/Back |
| 4 | Make up water valve 1 1/2" G Male Thread | Front Side |
| 3 | 2x Overflow 2" G Female Thread | Front Side |
| 2 | 2x Drain 2" G Female Thread | Front Side |
| 1 | 2x Water Outlet Flanges DN250 PN10 DIN 2642 | Front Side |

| | A (mm) | B (mm) | C (mm) | Net weight (kg) | Operation weight (kg) | Maximum weight (kg) |
|---|---|---|---|---|---|---|
| EWK 1800/09 | 3965 | 1030 | 2895 | 2609 | 10134 | 14315 |
| EWK 1800/12 | 4225 | 1290 | 3155 | 2756 | 10412 | 14855 |
| EWK 1800/15 | 4385 | 1450 | 3315 | 3409 | 10660 | *Depends on the water |

| Rev. | Changes | Date | Name |
|---|---|---|---|
| 4 | Height | 09/05/16 | Y. Breña |
| 3 | Weight | 16/09/15 | Y. Breña |
| 2 | Make up valve position | 13/01/15 | F.del Olmo |
| 1 | Drift elim. door and pos., dimens. | 01/12/14 | F.del Olmo |

Revision index: 4

| | Name | Sign | Date |
|---|---|---|---|
| Drawn by | Y.Breña | | 09/05/16 |
| Reviewed | F. del Olmo | | 09/05/16 |

EWK Torres de Refrigeración S.A
Paseo de la Castellana,163 nº 10
Fact: Torrelaguna 83, Fuente el Saz del Jarama
Madrid, Spain

Production Department - Technical Office

Scale 1:35

DIN A3

EWK- 1800

Drawing number: EWK - 1800
Status: Approved
Language: EN
Page: 1/1